BOS= EXISTING BACK OF SIDEWALK
EOR= EXISTING EDGE OF ROAD
TOC= EXISTING TOP OF CURB

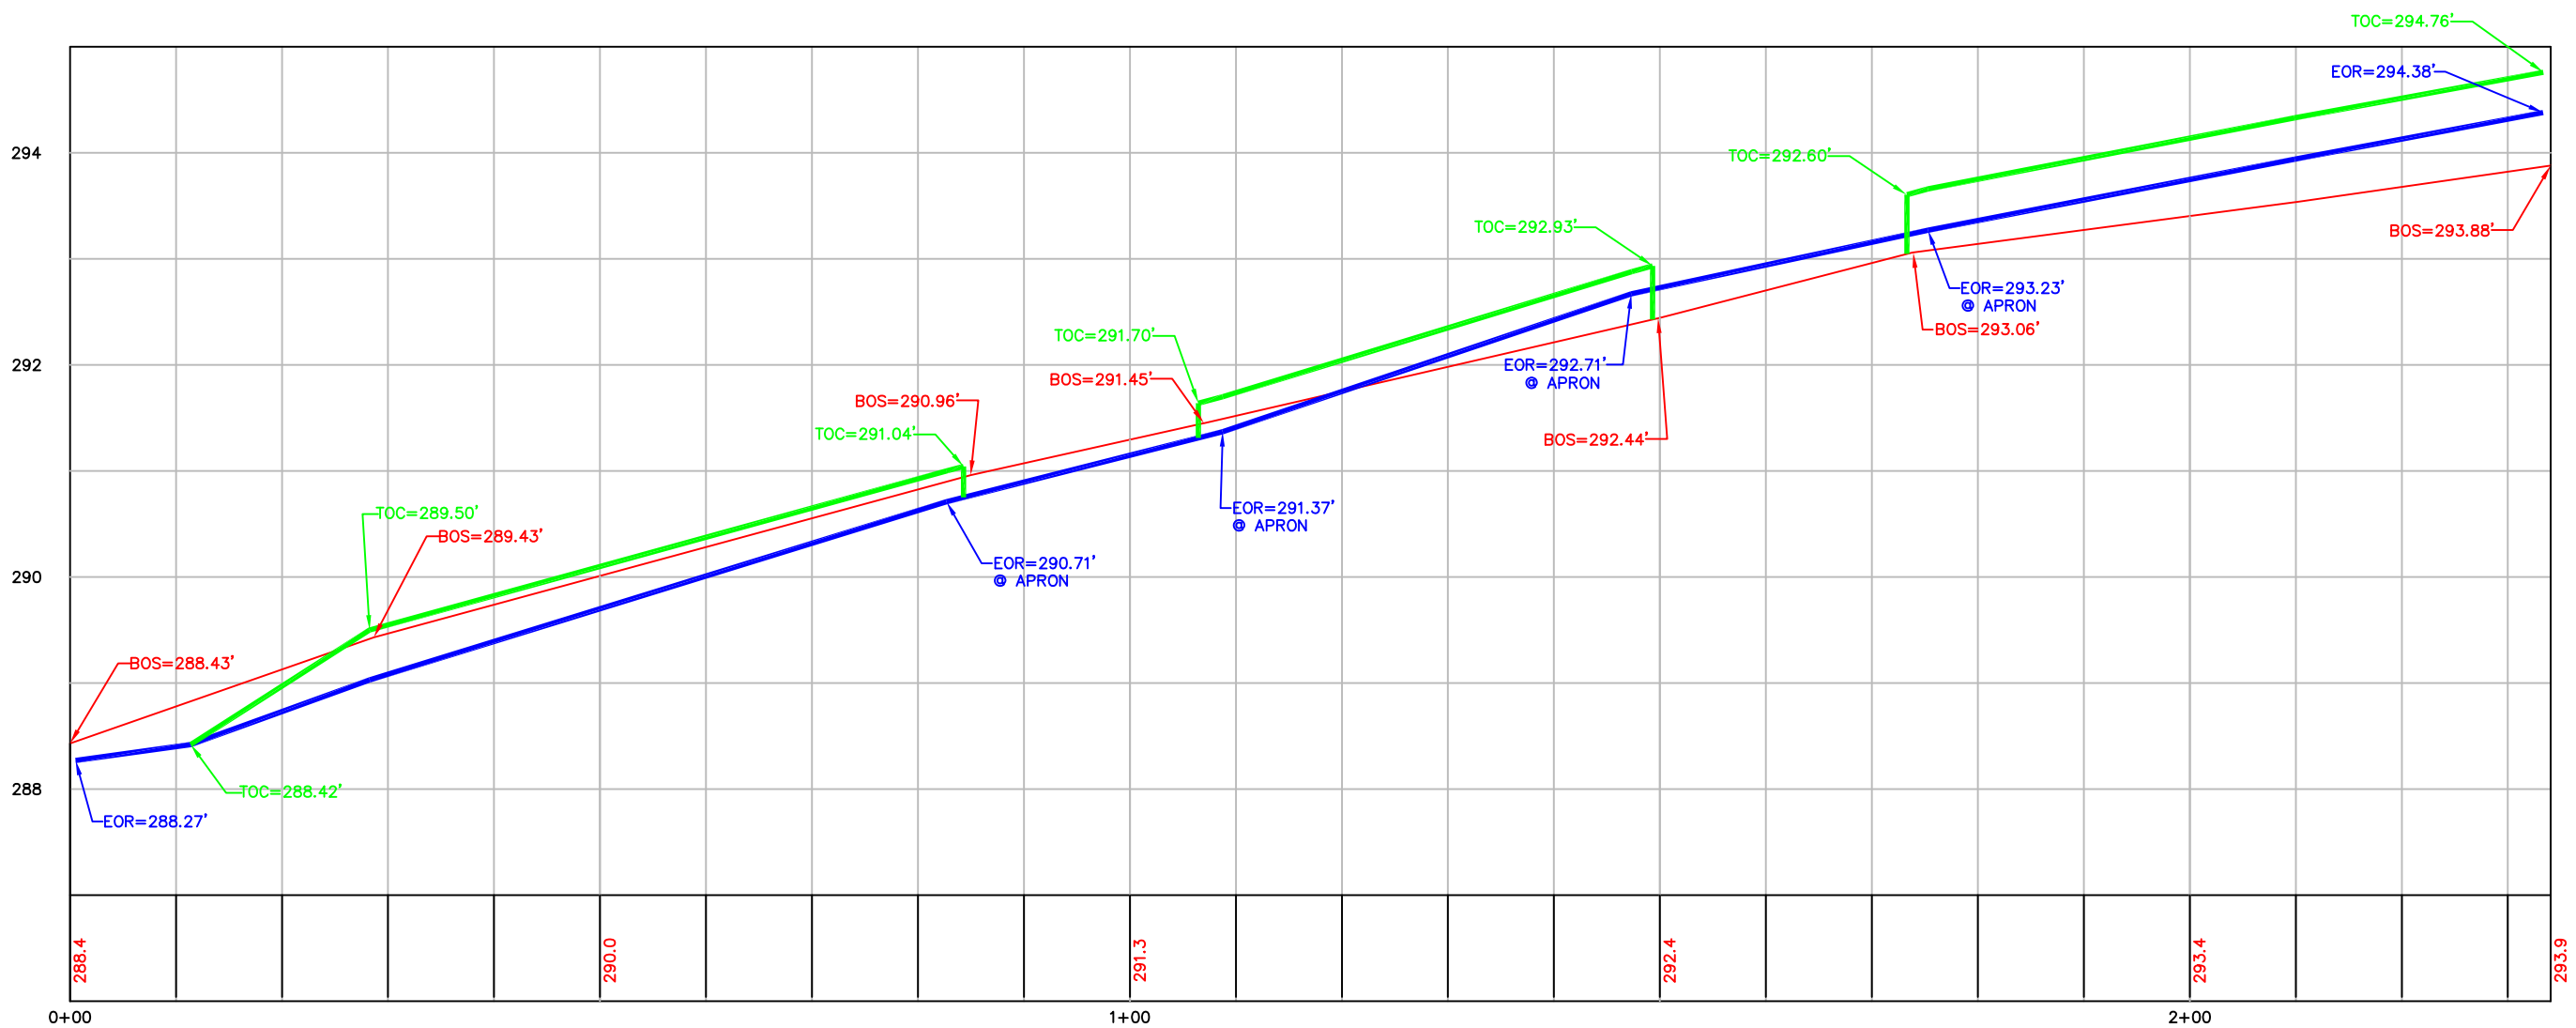

EXISTING ELEVATIONS–MIDDLE SECTION

REVISIONS:	DATE								
-		Drawn By: JH Checked by: DLS Approved by: TJS Date: 2/2/10	STAMP	STAMP	Utilities not depicted on these plans may exist on site or in the area shown. The size, location, and existence of all underground features must be field verified by the appropriate providers prior to construction. Call Before You Dig, 1-800-922-4455.	SCALE: **NTS**	**Town of New Milford** **Public Works Department** **10 Main Street** **New Milford, Connecticut** **(860) 355- 6040 fax (860) 355-6035**	**East Street** **Streetscape Improvements**	**EXISTING PROFILE** **MIDDLE SECTION**	**9**
-									
-									
-									
-									
-									
-									