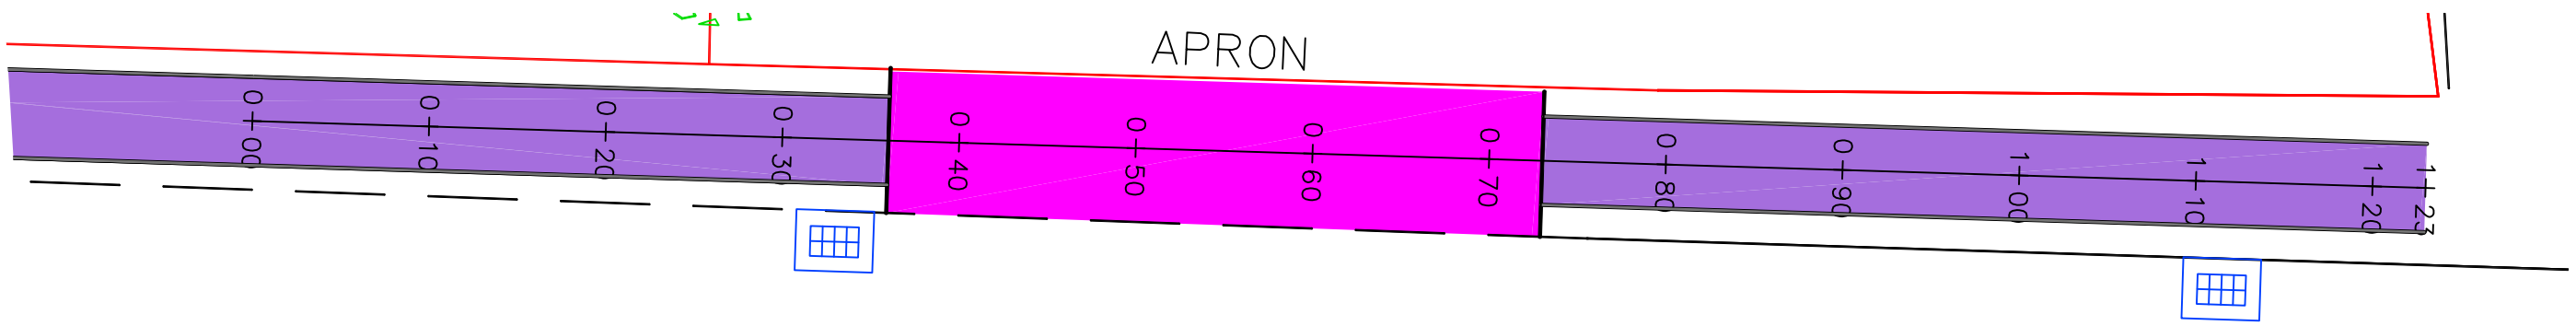

P-BOS= PROPOSED BACK OF SIDEWALK
EOR= EXISTING EDGE OF ROAD
P-TOC= PROPOSED TOP OF CURB
P-FOS= PROPOSED FRONT OF SIDEWALK

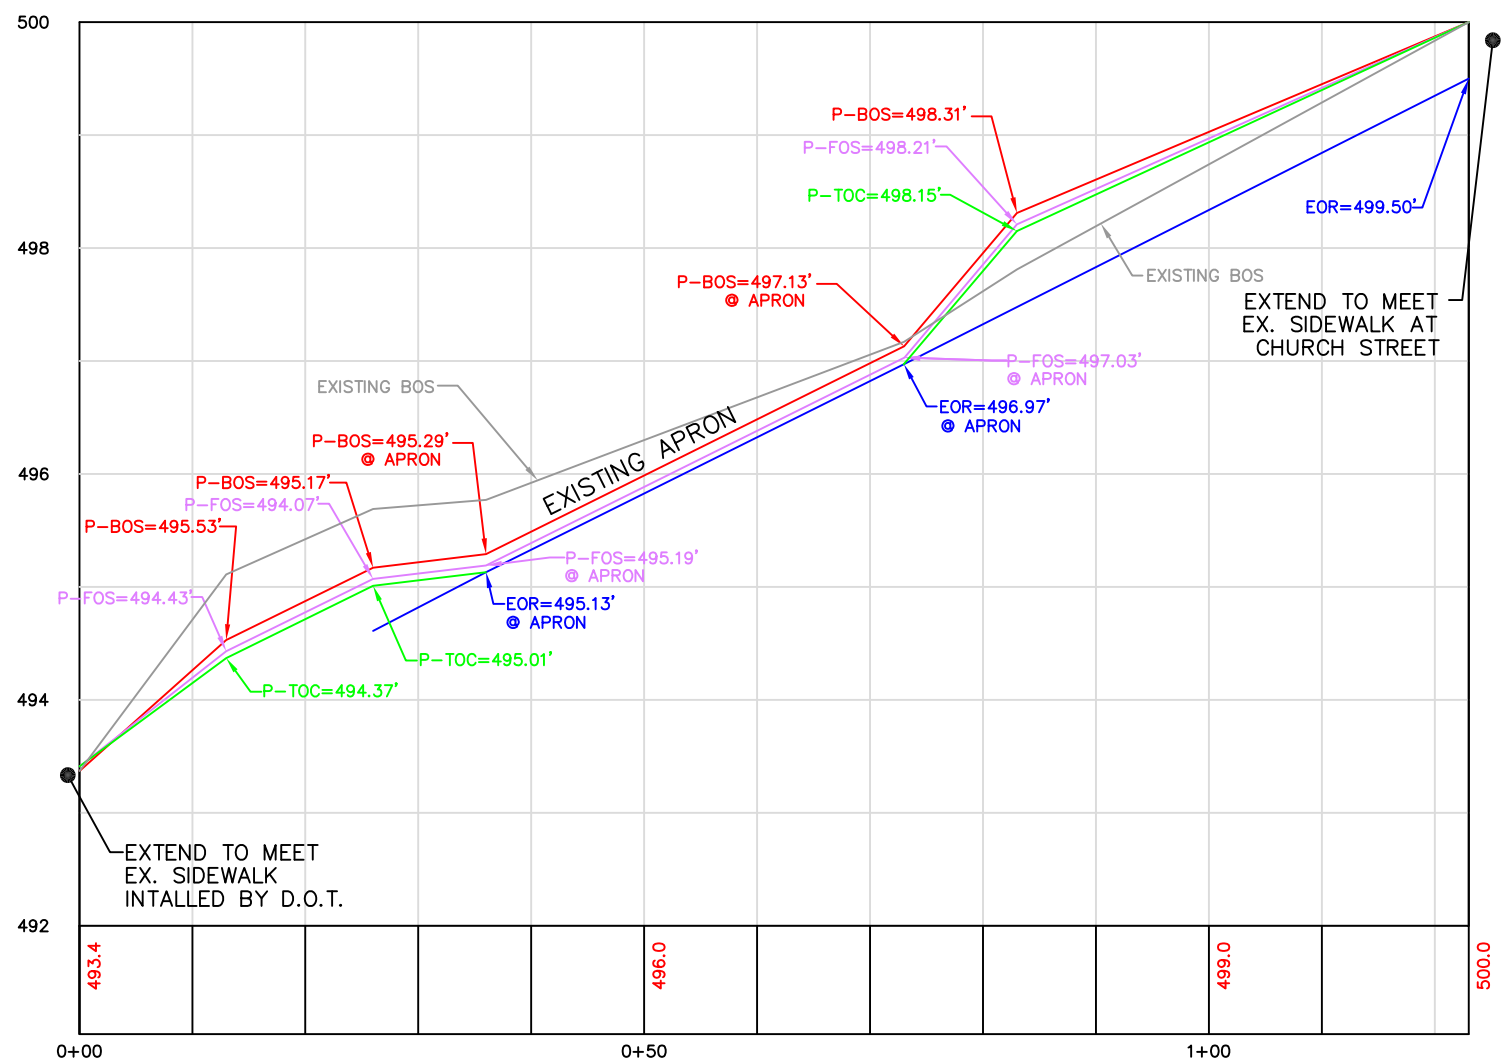

PROPOSED ELEVATIONS–SOUTHERLY SECTION

REVISIONS:	DATE
-	
-	
-	
-	
-	
-	
-	

Drawn By: JH
Checked by: DLS
Approved by: TJS
Date: 2/2/10

STAMP

STAMP

Utilities not depicted on these plans may exist on site or in the area shown. The size, location, and existence of all underground features must be field verified by the appropriate providers prior to construction. Call Before You Dig, 1-800-922-4455.

SCALE:
NTS

Town of New Milford
Public Works Department
10 Main Street
New Milford, Connecticut
(860) 355- 6040 fax (860) 355-6035

East Street
Streetscape Improvements

PROPOSED PROFILE
SOUTHERLY SECTION

SHEET:
7