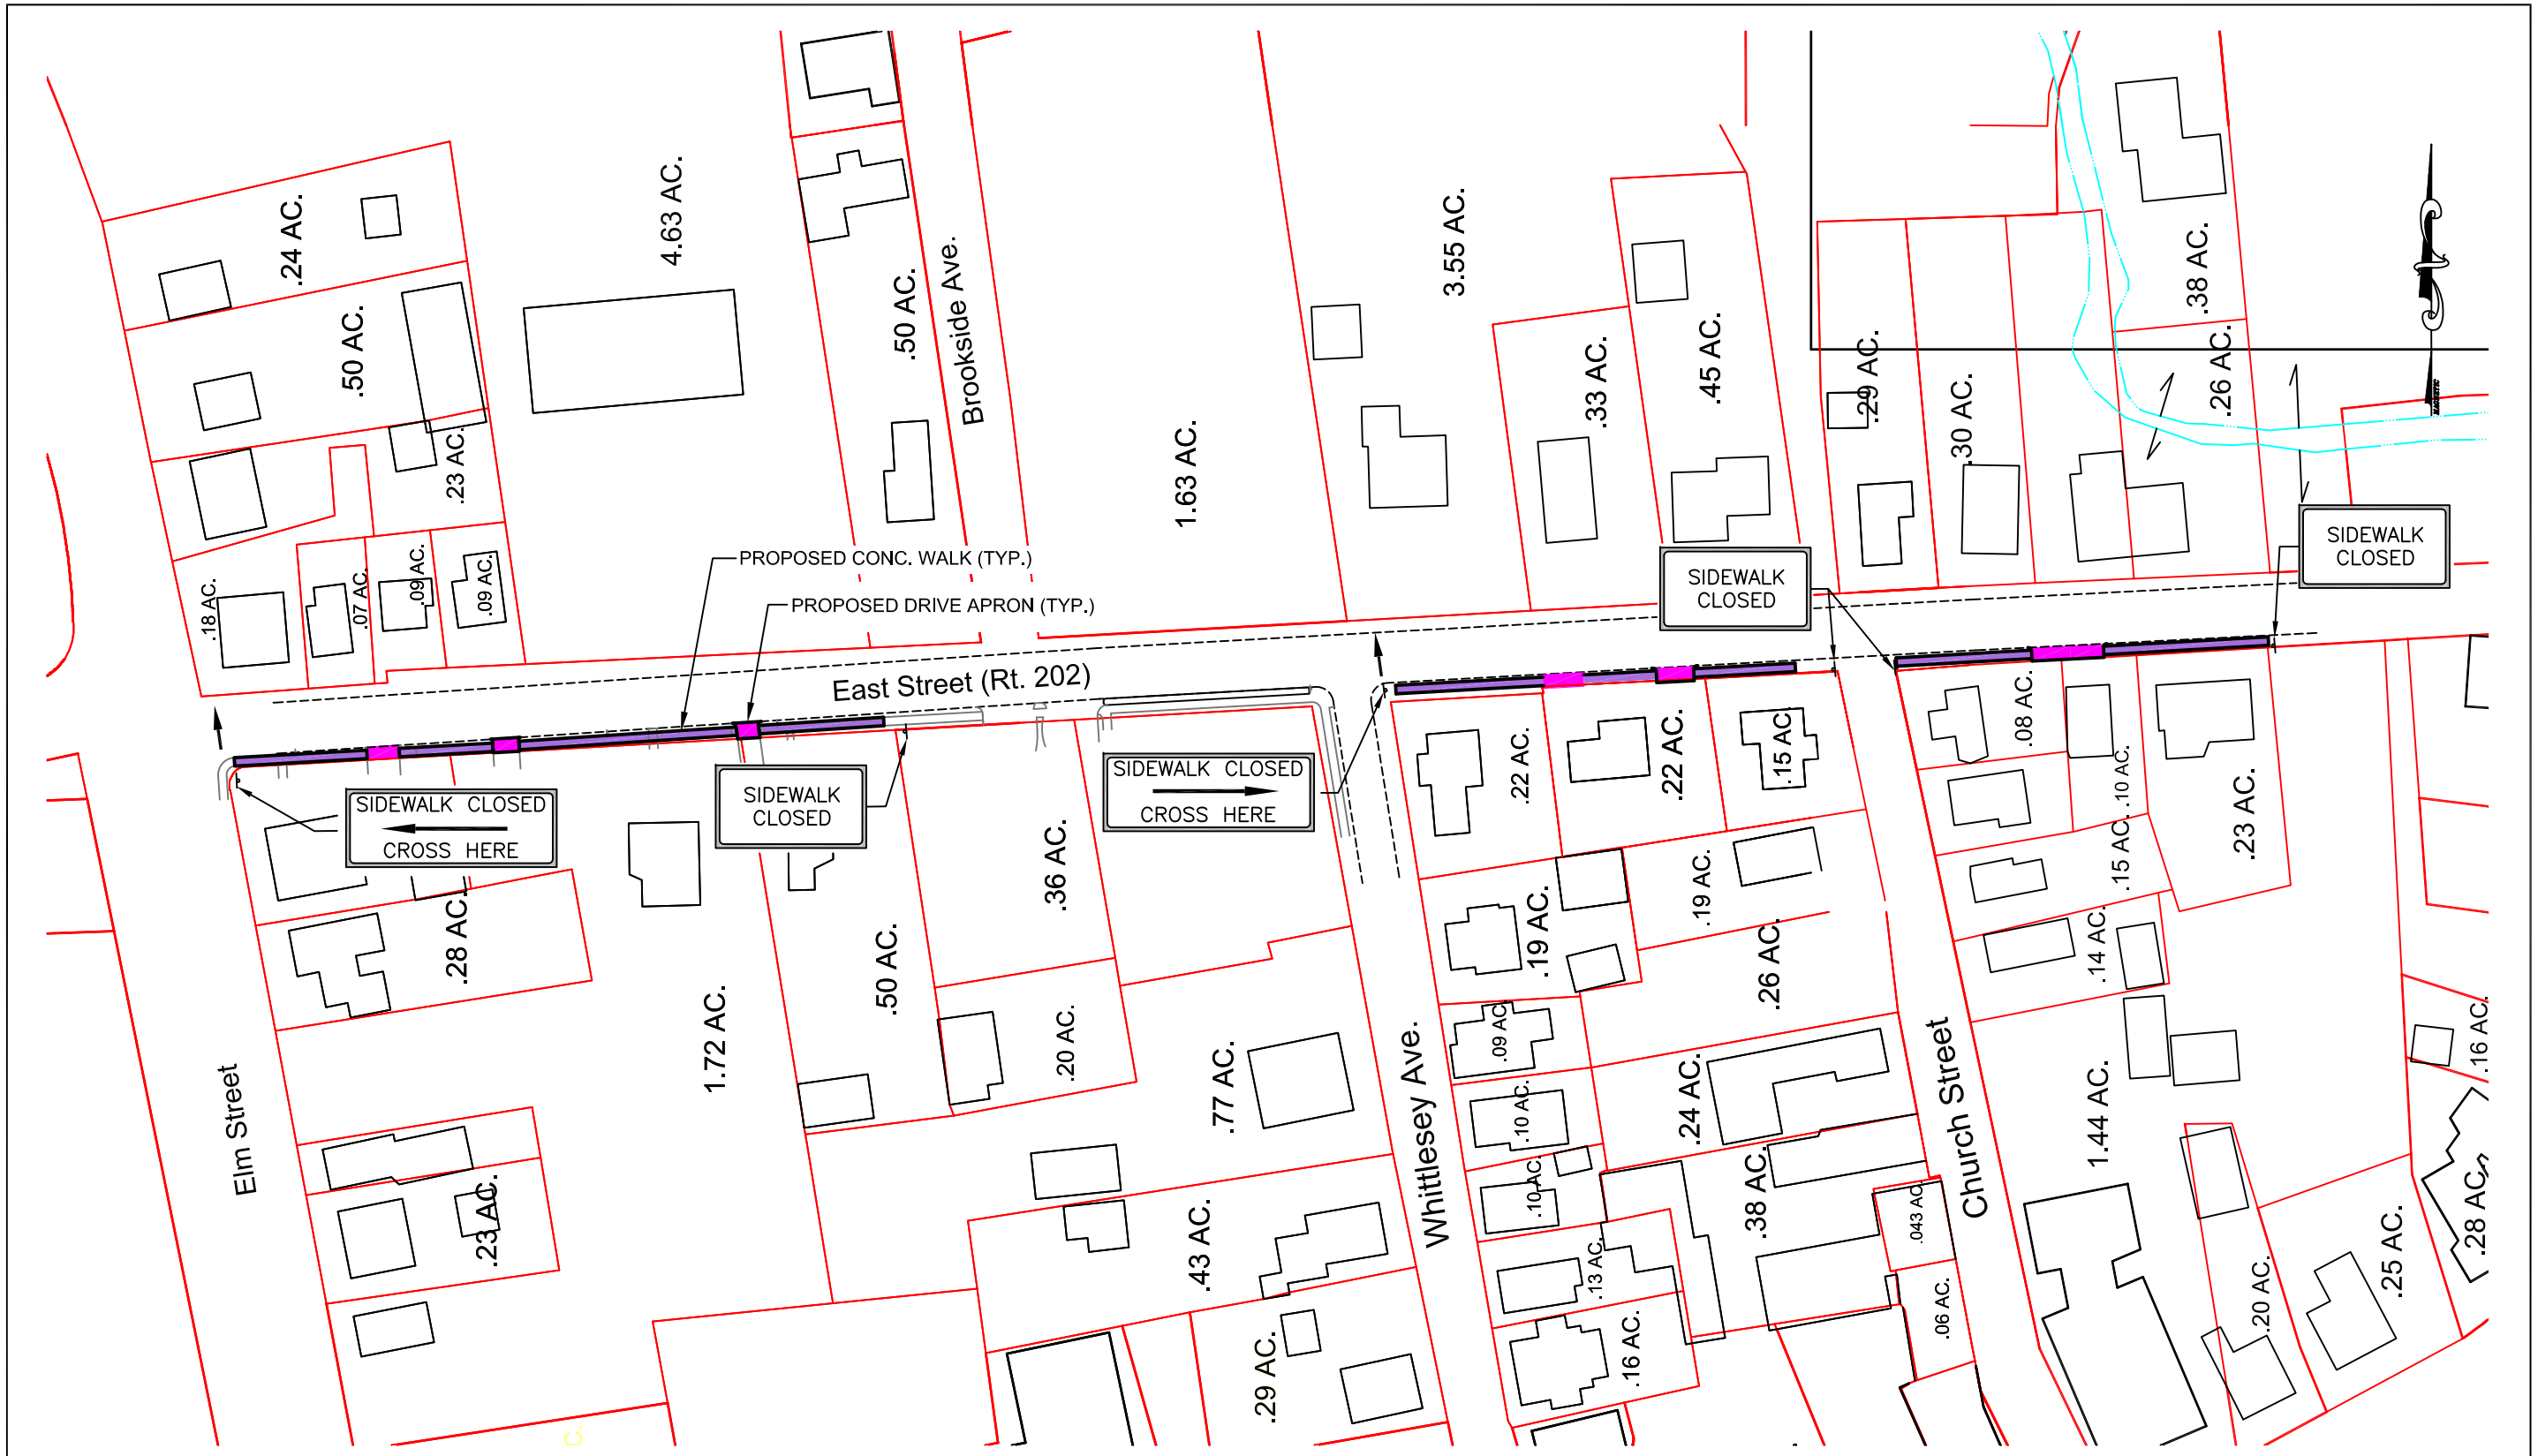

REVISIONS:	DATE
-	
-	
-	
-	
-	
-	
-	

Drawn By: JH
Checked by: DLS
Approved by: TJS
Date: 2/2/10

STAMP

STAMP

Utilities not depicted on these plans may exist on site or in the area shown. The size, location, and existence of all underground features must be field verified by the appropriate providers prior to construction. Call Before You Dig, 1-800-922-4455.

SCALE:
1" = 100'

Town of New Milford
Public Works Department
10 Main Street
New Milford, Connecticut
(860) 355- 6040 fax (860) 355-6035

East Street
Streetscape Improvements

PEDESTRIAN TRAFFIC CONTROL PLAN

SHEET:
4